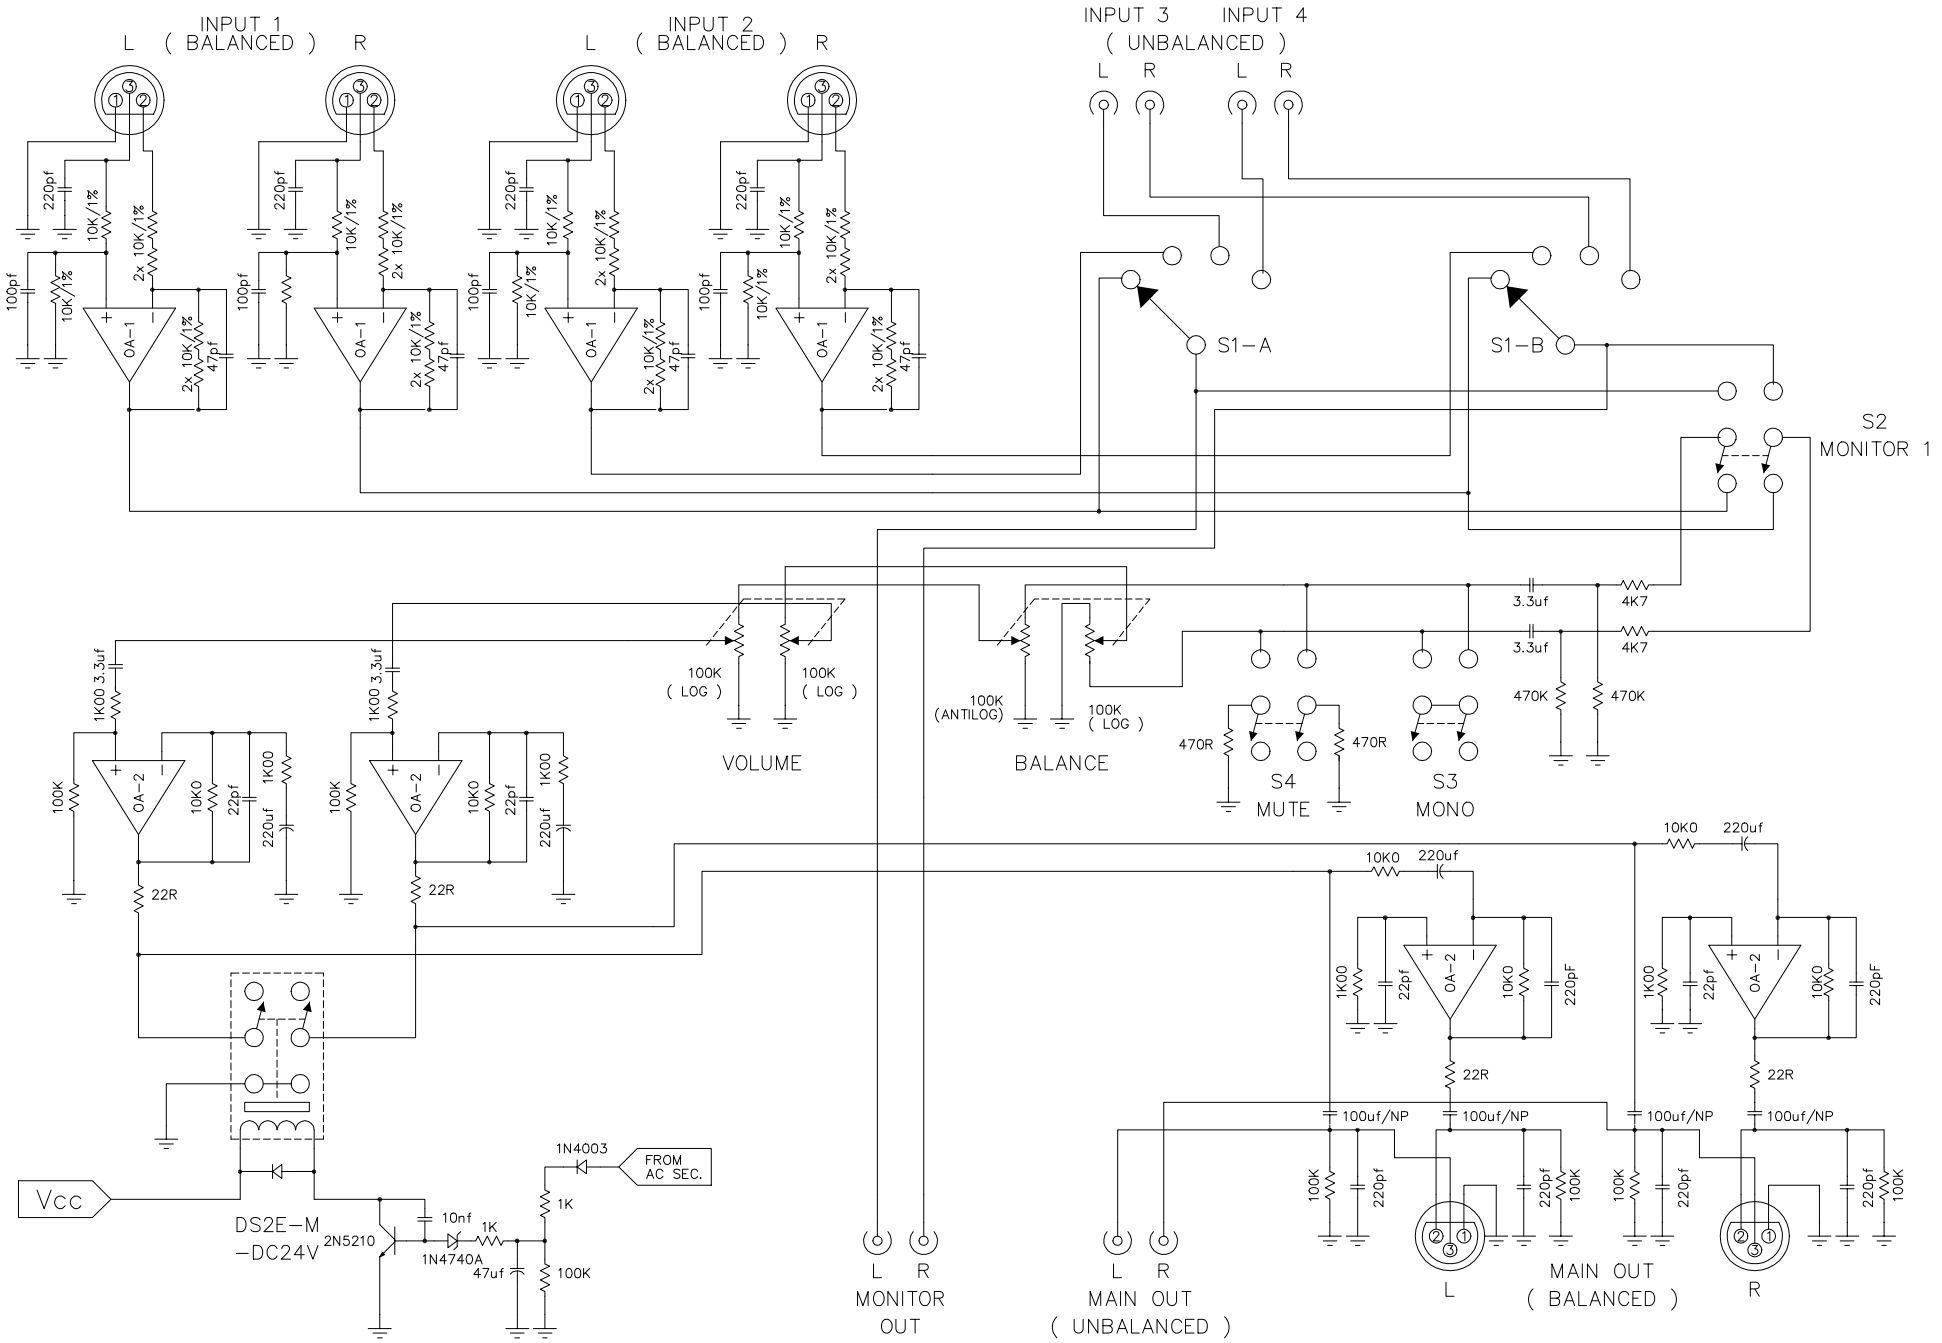

BRYSTON

DWG# BP4-2-SCH1

MARCH 87